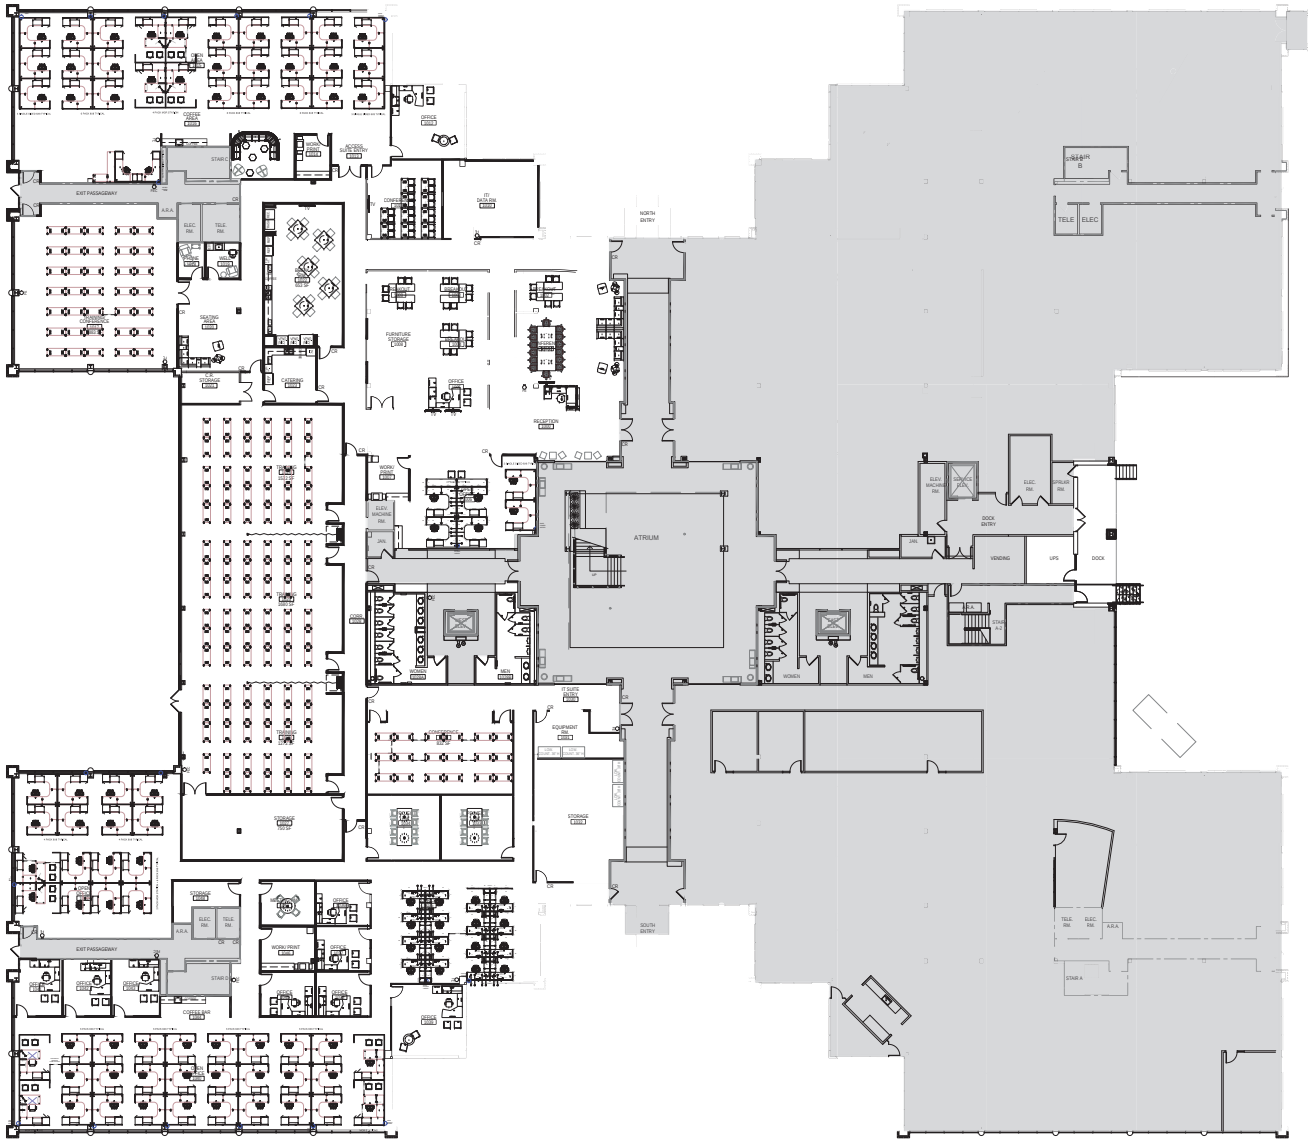


GENERAL NOTES

1. FURNITURE AND EQUIPMENT SHOWN FOR REFERENCE ONLY.
2. FURNITURE TO BE INSTALLED BY TENANT'S FURNITURE VENDOR.


SYMBOLS LEGEND

ROOM NAME XXX — ROOM IDENTIFICATION

EXISTING CONSTRUCTION OUTSIDE OF SCOPE OF WORK. CONTRACTOR TO KEEP AREA CLEAR OF ANY CONSTRUCTION MATERIALS.

1 / A701 — 1ST FL - FURNITURE/ EQUIPMENT PLAN

SCALE 1/16"=1'-0"

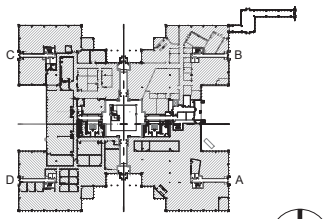

KEY PLAN

PLAN NOT TO SCALE

CROSS HATCHING DENOTES AREA OF WORK

NORTH

TRINITY PARTNERS

Designer:
tbd
Tina Barnard Designs, LLC
3015 Carrington Mill Blvd, Suite 480
Morrisville, North Carolina 27560
Tel: (919) 653-1302

Architect:
M2 Architecture, PLLC
910-108 Tryon Hill Dr., Raleigh, NC 27603
Michael Mohler, Michael Mohler, AIA
(p): 919-889-2362
email: m2architecture@yahoo.com

NOT FOR CONSTRUCTION -REVIEW ONLY

ALLIANCE BEHAVIORAL HEALTHCARE
SUITE 100 & 200
5200 WEST PARAMOUNT PARKWAY
MORRISVILLE, NORTH CAROLINA

1ST FL-FURNITURE/ EQUIPMENT PLAN

ISSUANCES

#	Description	Date


DRAWING INFORMATION

Scale:	AS NOTED
Date:	05.08.18
Checked By:	TB
Drawn By:	KR/ EP
Job #:	1801601
A/E Job #:	

1ST FL-FURNITURE/ EQUIPMENT PLAN

SHEET NUMBER

A701

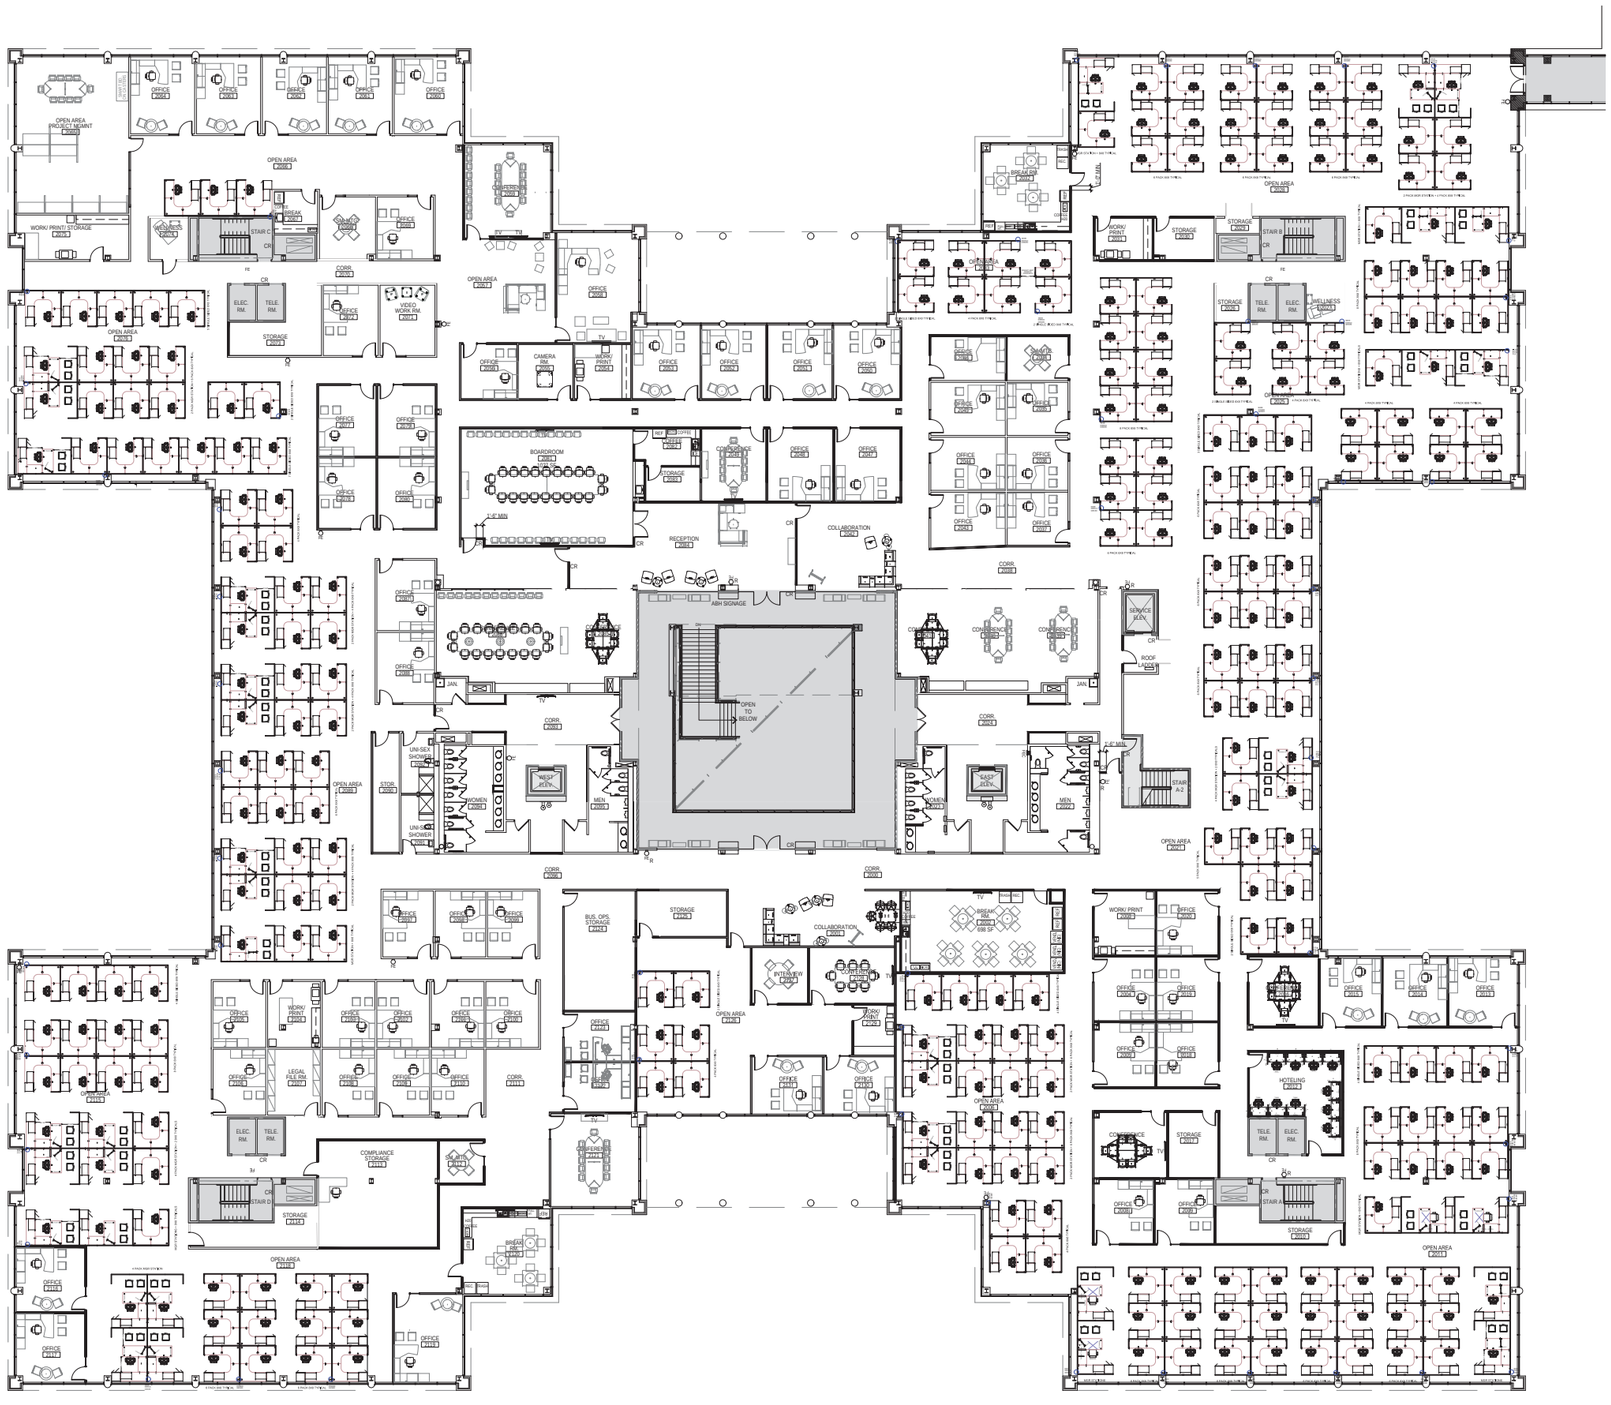


GENERAL NOTES

1. FURNITURE AND EQUIPMENT SHOWN FOR REFERENCE ONLY.
2. FURNITURE TO BE INSTALLED BY TENANT'S FURNITURE VENDOR.

SYMBOLS LEGEND

ROOM NAME XXX — ROOM IDENTIFICATION

EXISTING CONSTRUCTION OUTSIDE OF SCOPE OF WORK. CONTRACTOR TO KEEP AREA CLEAR OF ANY CONSTRUCTION MATERIALS.

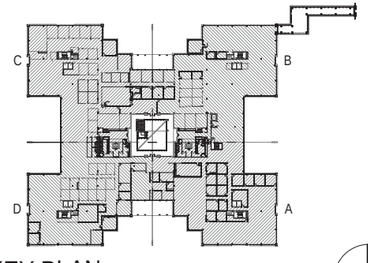

KEY PLAN

PLAN NOT TO SCALE
CROSS HATCHING DENOTES AREA OF WORK

NORTH

1 / A702 — 2ND FL - FURNITURE/ EQUIPMENT PLAN

SCALE 1/16"=1'-0"

TRINITY PARTNERS

Designer:
tbd
Tina Barnard Designs, LLC
3015 Carrington Mill Blvd, Suite 480
Morrisville, North Carolina 27560
Tel: (919) 653-1302

Architect:
M2 Architecture, PLLC
910-108 Tryon Hill Dr., Raleigh, NC. 27603
Contact Person: Michael Morse, AIA
(p): 919-889-2305
email: m2architecture@yahoo.com

NOT FOR CONSTRUCTION -REVIEW ONLY

ALLIANCE BEHAVIORAL HEALTHCARE
SUITE 100 & 200
5200 WEST PARAMOUNT PARKWAY
MORRISVILLE, NORTH CAROLINA

2ND FL-FURNITURE/ EQUIPMENT PLAN

ISSUANCES

#	Description	Date

DRAWING INFORMATION

Scale:	AS NOTED
Date:	05.08.18
Checked By:	TB
Drawn By:	KR/ EP
Job #:	1801601
A/E Job #:	

2ND FL-FURNITURE/ EQUIPMENT PLAN

SHEET NUMBER

A702