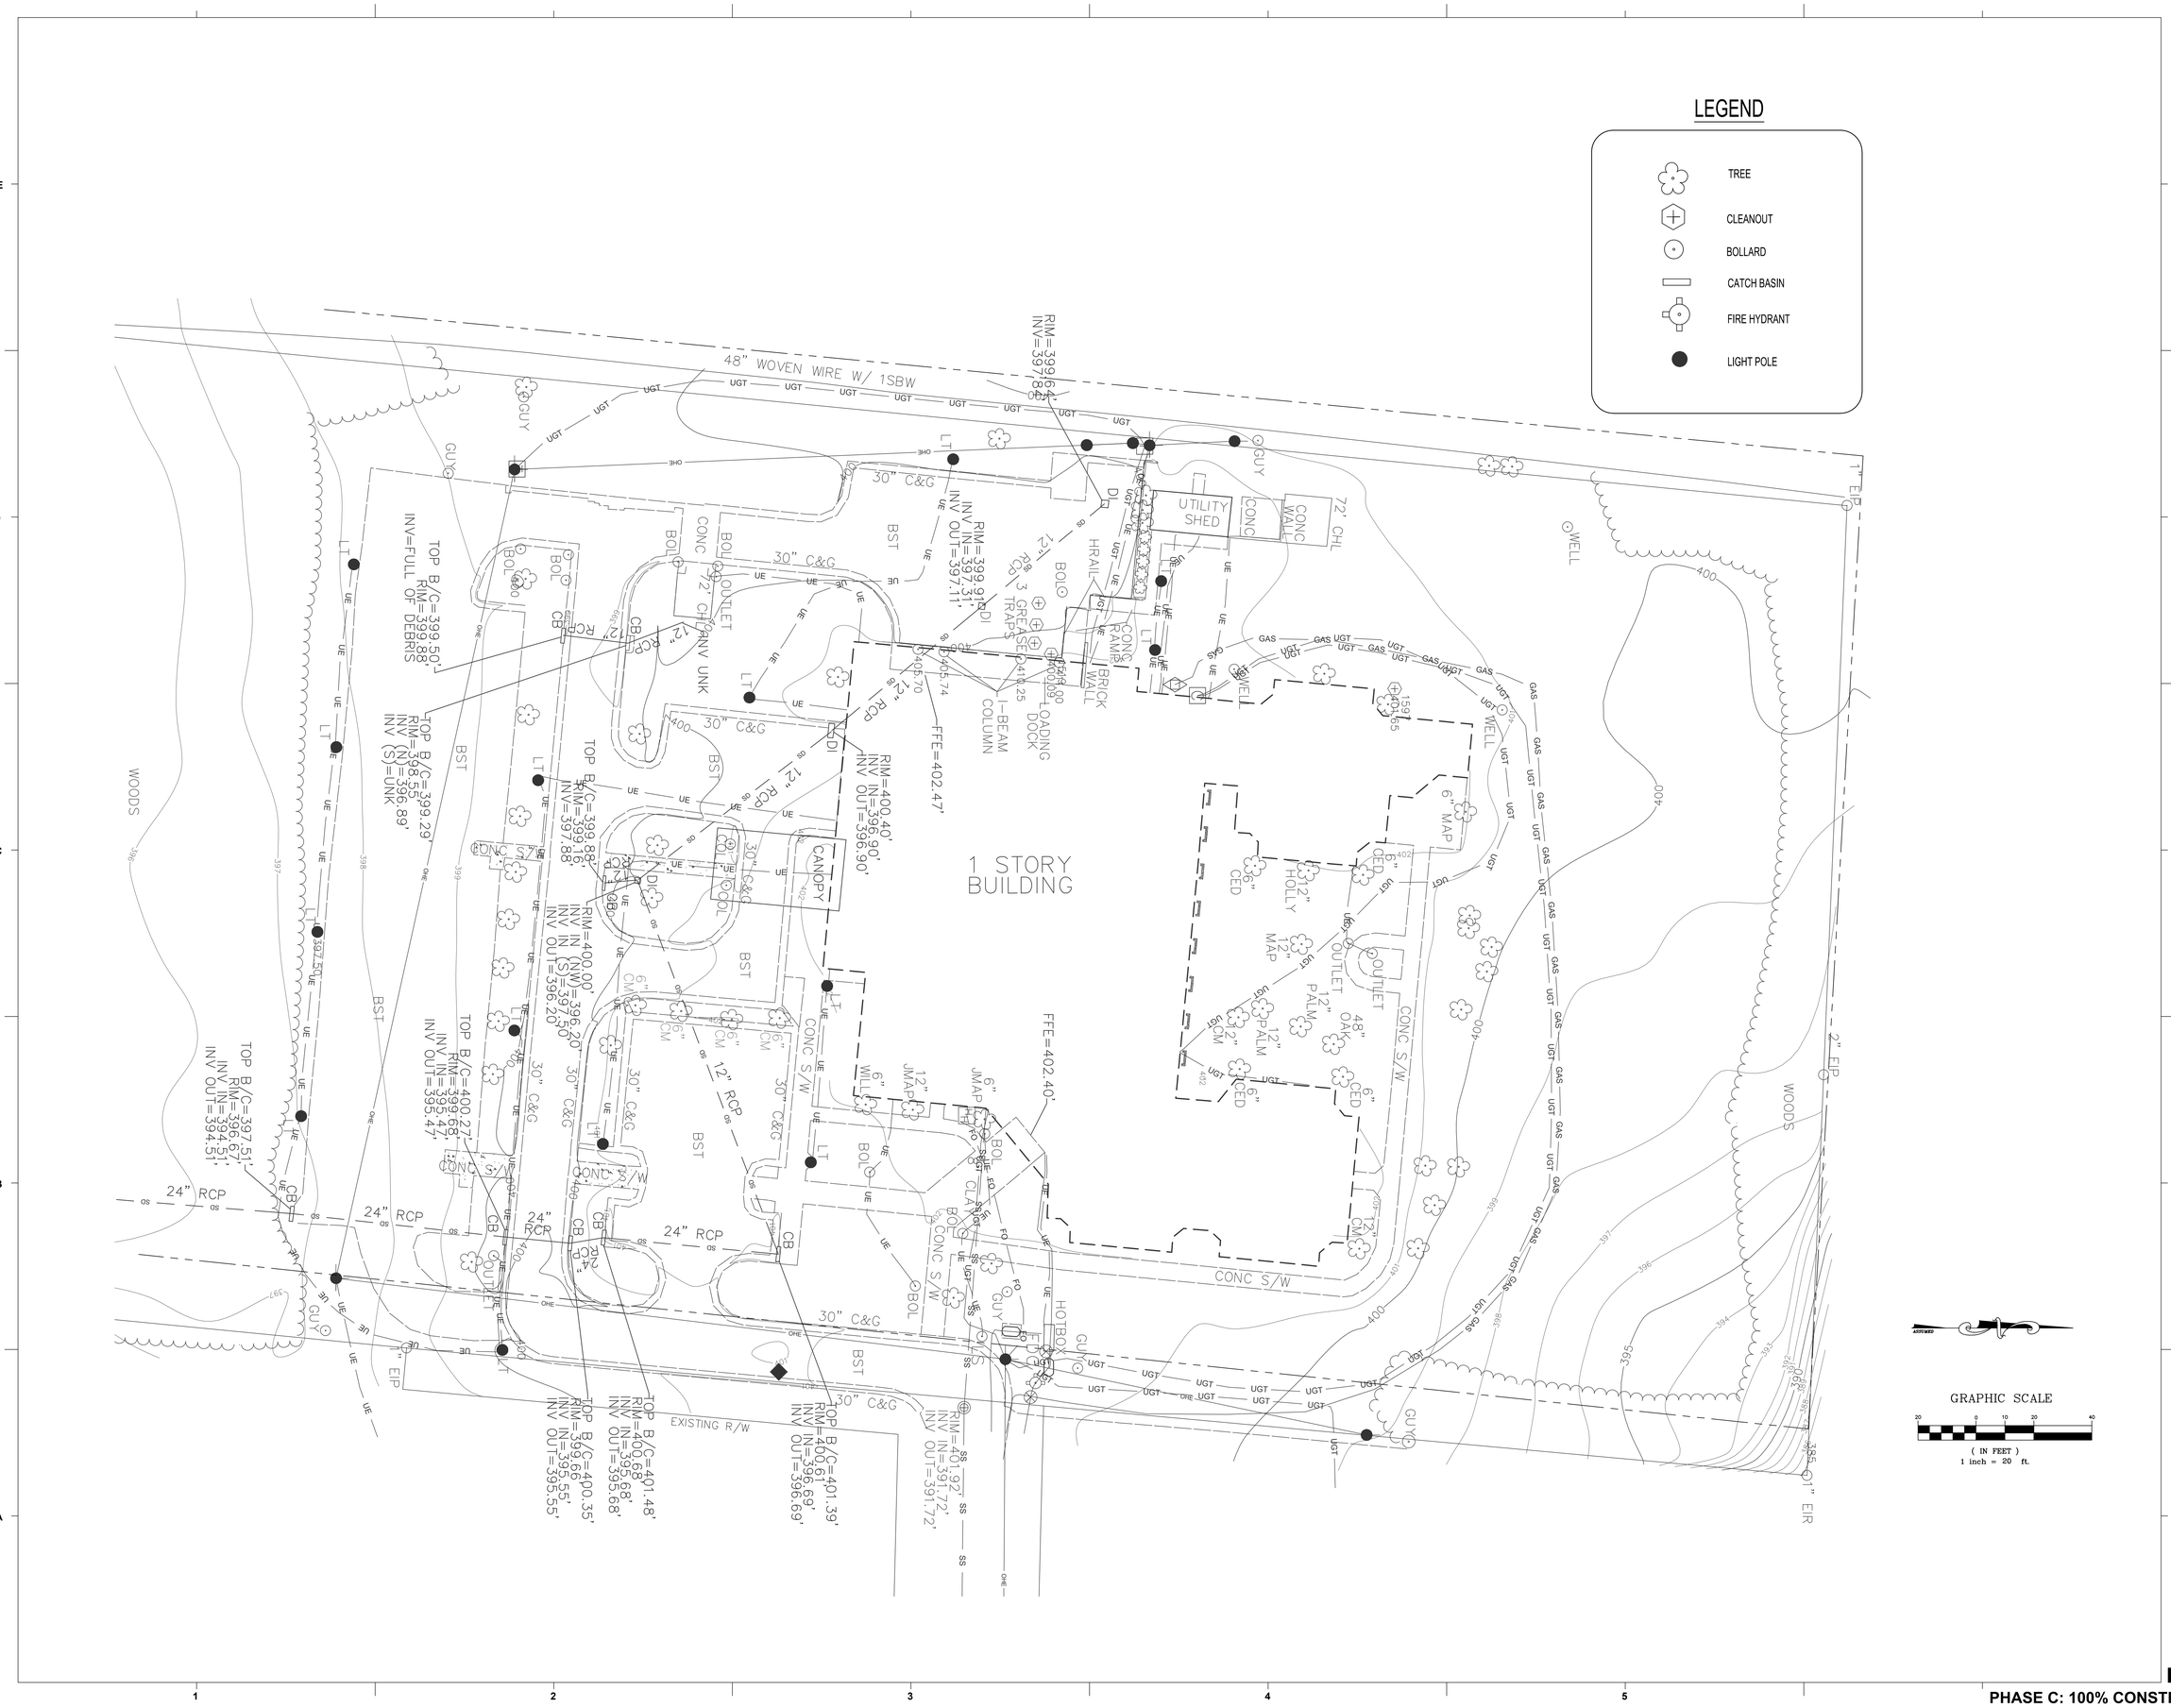

Alliance Health

ALLIANCE CHILDREN'S CRISIS CENTER

CALYX
ENGINEERS + CONSULTANTS
6750 TRYON ROAD
CARY, NC 27518
phone: 919.851.1912
CALYXengineers.com
NC License # F-1333

LS3P
434 FAYETTEVILLE STREET SUITE 1700
RALEIGH, NORTH CAROLINA 27601
TEL. 919.829.2700 FAX 919.829.2730
WWW.LS3P.COM

NORTH CAROLINA PROFESSIONAL SEAL 38704 ENGINEER JAMIE L. POWLESS
1-16-19

MEMBERS OF THE AMERICAN INSTITUTE OF ARCHITECTS

COPYRIGHT 2018 ALL RIGHTS RESERVED
PRINTED OR ELECTRONIC DRAWINGS AND DOCUMENTATION MAY NOT BE REPRODUCED IN ANY FORM WITHOUT WRITTEN PERMISSION FROM LS3P ASSOCIATES LTD.

REVISIONS:

No.	Description	Date

PROJECT: 8405-177070
DATE: JANUARY 16, 2019
DRAWN BY: BW
CHECKED BY: JP

EXISTING CONDITIONS PLAN

C-000

PHASE C: 100% CONSTRUCTION DOCUMENTS